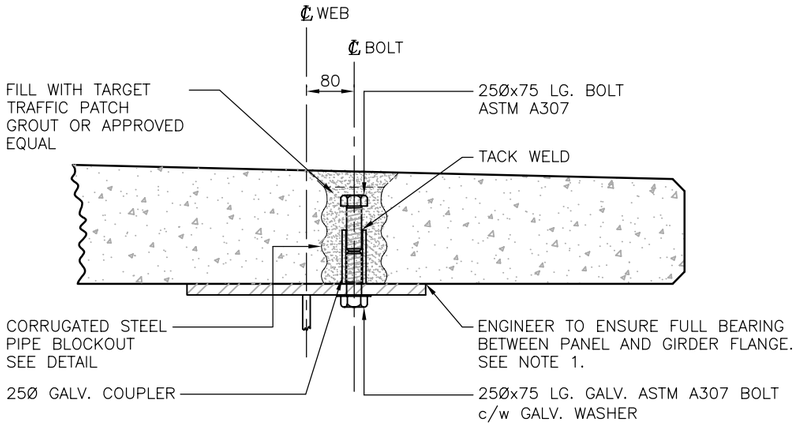

REMOVABLE DECK/ GIRDER CONNECTION DETAIL
1:10 (4 REQ'D PER PANEL)

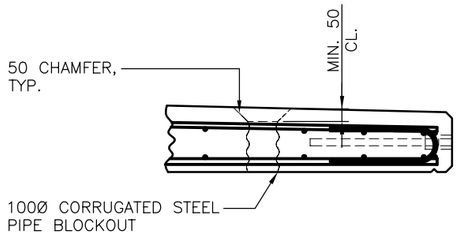

CORRUGATED PIPE BLOCKOUT
1:20

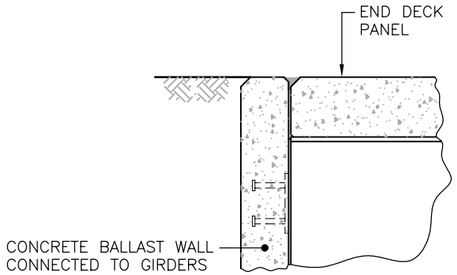

DECK BESIDE BALLAST WALL DETAIL
1:25

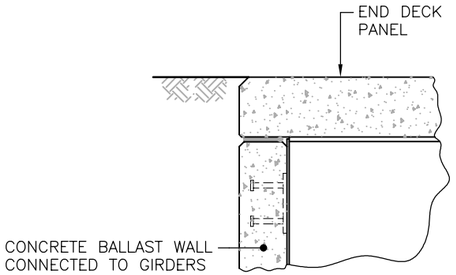

DECK OVER BALLAST WALL DETAIL
1:25

NOTE:
FOR DETAILS REFER TO M.F.R. STD. DWG. STD–E–050–01

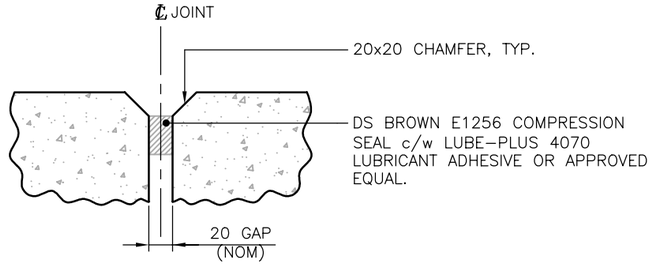

PANEL JOINT DETAIL
1:10

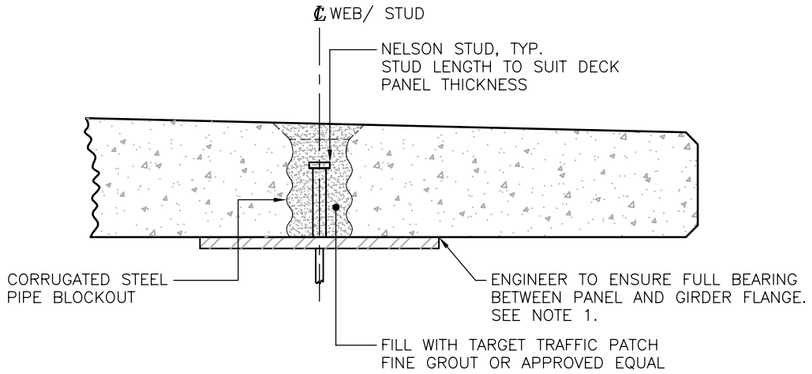

NON–REMOVABLE DECK/ GIRDER CONNECTION DETAIL
1:10 (4 REQ'D PER PANEL)

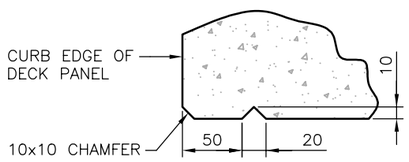

DRIP GROOVE DETAIL
1:5

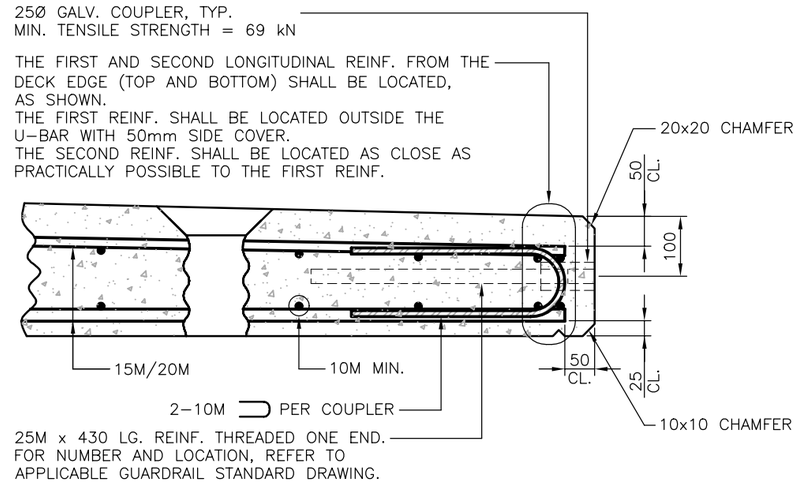

GUARDRAIL INSERT EDGE REBAR DETAIL
1:10

NOTE:
1. THIS TYPE OF DECK SYSTEM USES PANEL ATTACHMENT DETAILS THAT DO NOT PROVIDE VERTICAL SUPPORT OF THE DECK PANELS. THE ENGINEER SHALL TAKE MEASURES TO ENSURE ADEQUATE VERTICAL SUPPORT OF THE DECK PANELS IS ACHIEVED.

ASSUME NOT TO SCALE

ORIGINAL SIGNED AND SEALED

BRITISH COLUMBIA The Best Place on Earth

MINISTRY OF FORESTS & RANGE
ENGINEERING BRANCH, FIELD OPERATIONS DIVISION

SCALE AS SHOWN

Designed J.H. Date MAR 2010
Checked D.J.H. Date MAR 2010
Drawn W.R. Date MAR 2010

Rev	Date	DESCRIPTION	Init	

REVISIONS

STANDARD BRIDGE DRAWING

STANDARD STEEL GIRDER BRIDGE WITH NON–COMPOSITE DECK PRECAST DECK PANEL – DETAILS

ORIGINAL SIGNED and SEALED BY: JULIEN HENLEY
APPROVED BY:

DESIGN ENGINEER
DATE JULIEN HENLEY
MOF ENGINEER
DATE

FILE No.

DRAWING No. STD–EC–040–08 0

CANCEL PRINTS BEARING PREVIOUS LETTER